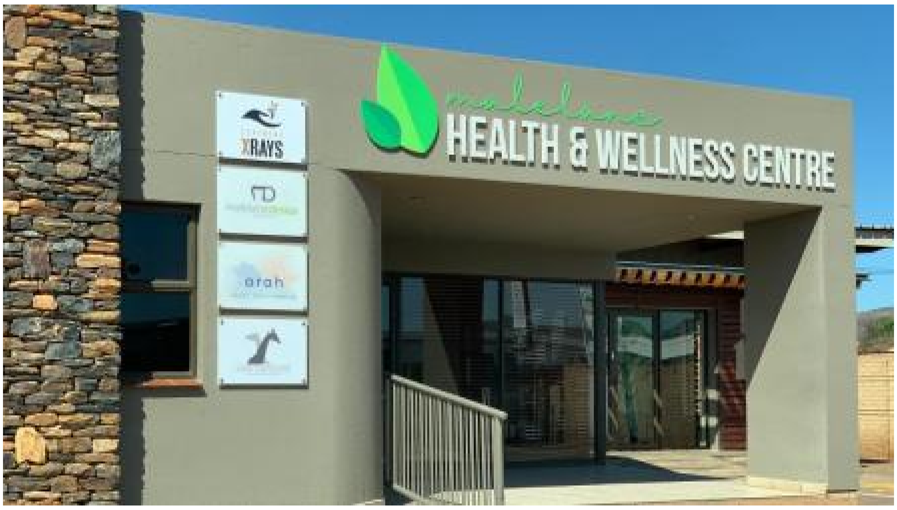

COMMERCIAL PROPERTY FOR RENT IN MALELANE

x 1

REF: 2197199

PROPERTY FEATURES

Calling all professionals in the Health & Wellness Industry!
Malelane Health & Wellness Centre consists of open spaces to rent. Exquisite and well maintained building with excellent exposure. Available immediately.

PROPERTY PHOTOS

LOCATION

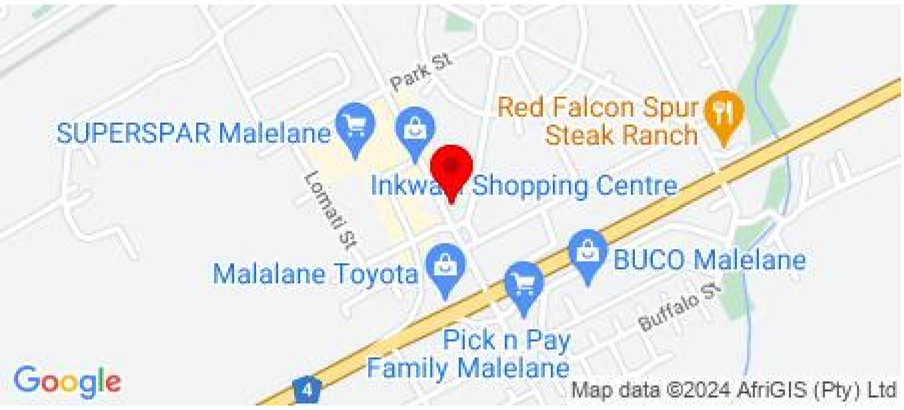

No Media available

FLOORPLANS

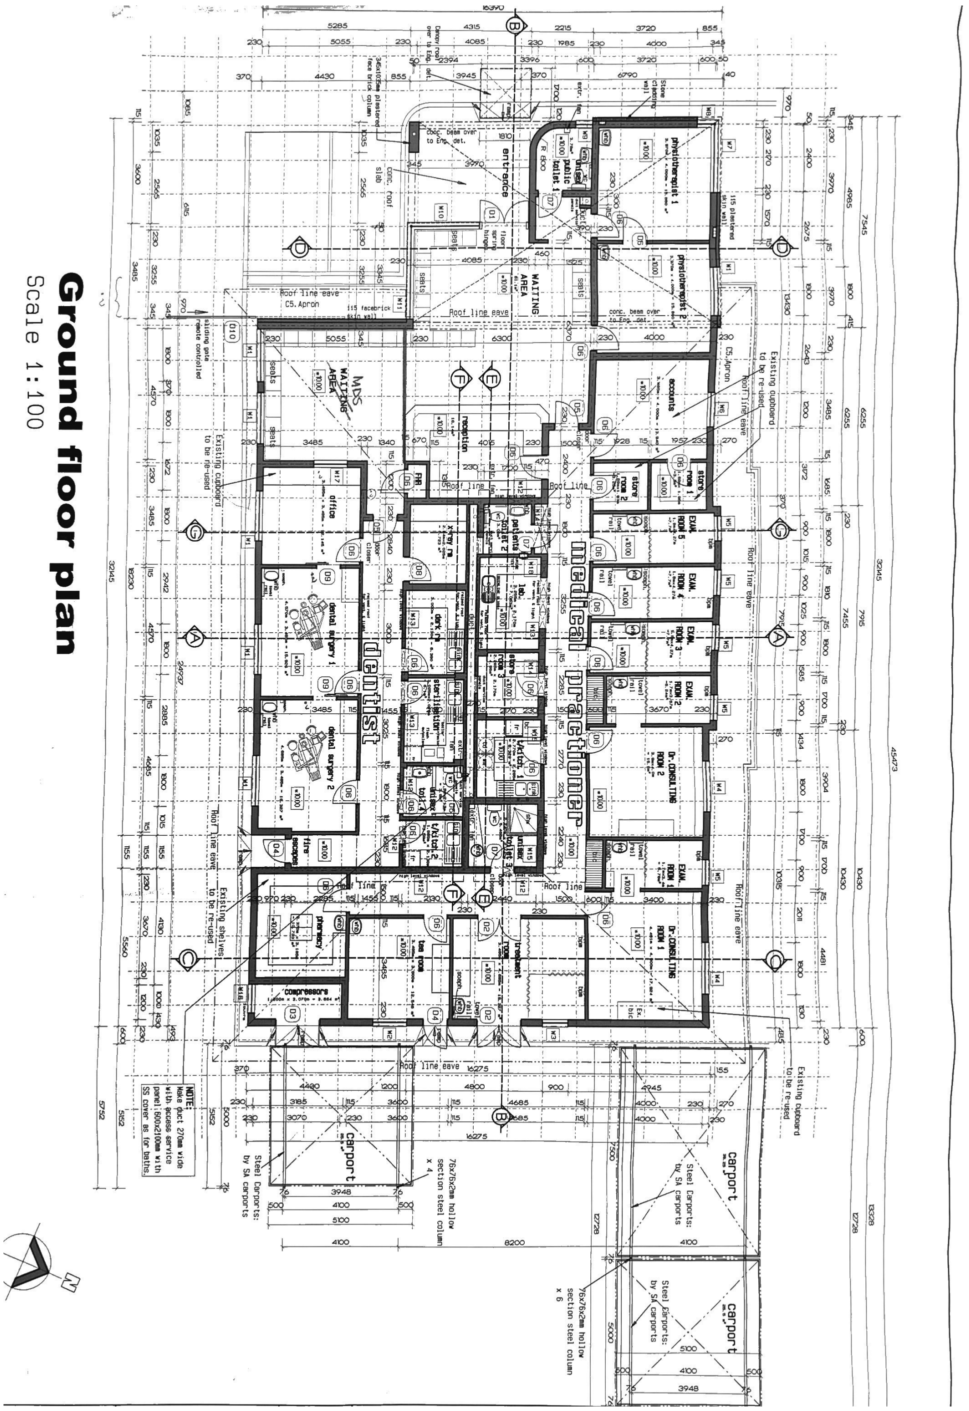
Ground floor plan
Scale 1:100
dentist
medical practitioner
entrance
public toilet 1
physiotherapist 1
physiotherapist 2
WAITING AREA
MDS WAITING AREA
reception
accounts
office
dental surgery 1
dental surgery 2
pharmacy
compressors
EXAM. ROOM 1
EXAM. ROOM 2
EXAM. ROOM 3
EXAM. ROOM 4
EXAM. ROOM 5
Dr. CONSULTING ROOM 1
Dr. CONSULTING ROOM 2
carport
carport
Steel Carports: by SA carports